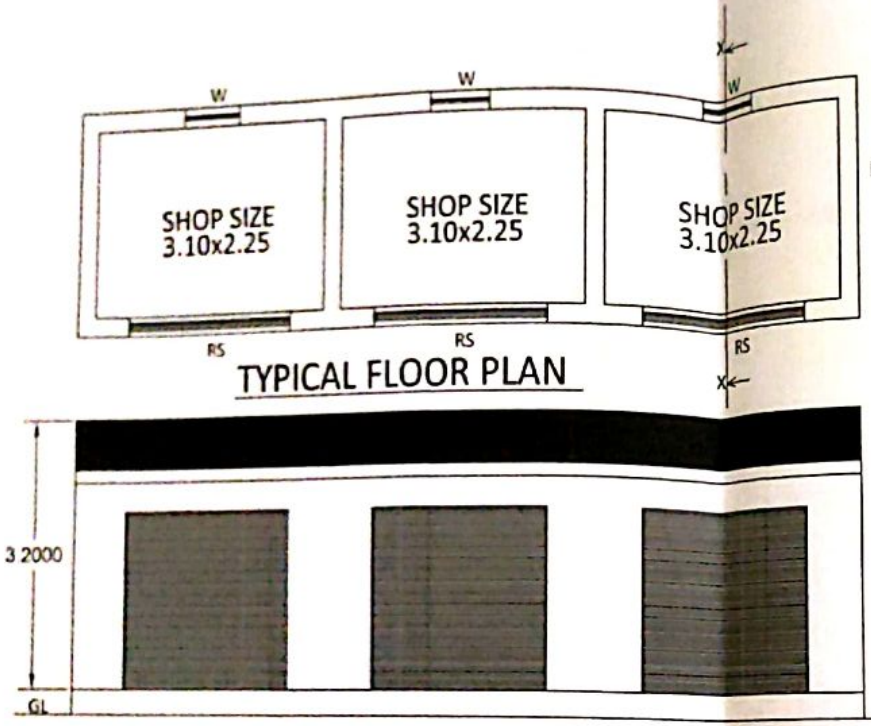

TYPICAL FLOOR PLAN

ELEVATION

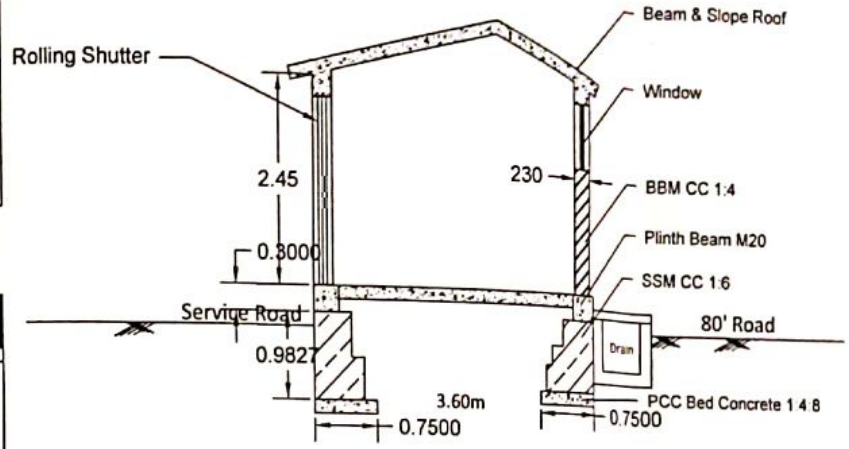

SECTION XX

ಸಹಾಯಕ ಕಾರ್ಯಪಾಲಕ ಅಭಿಯಂತರರು
ಯಶವಂತಪುರ ಉಪ ವಿಭಾಗ
ಬೃಹತ್ ಬೆಂಗಳೂರು ಮಹಾನಗರ ಪಾಲಿಕೆ

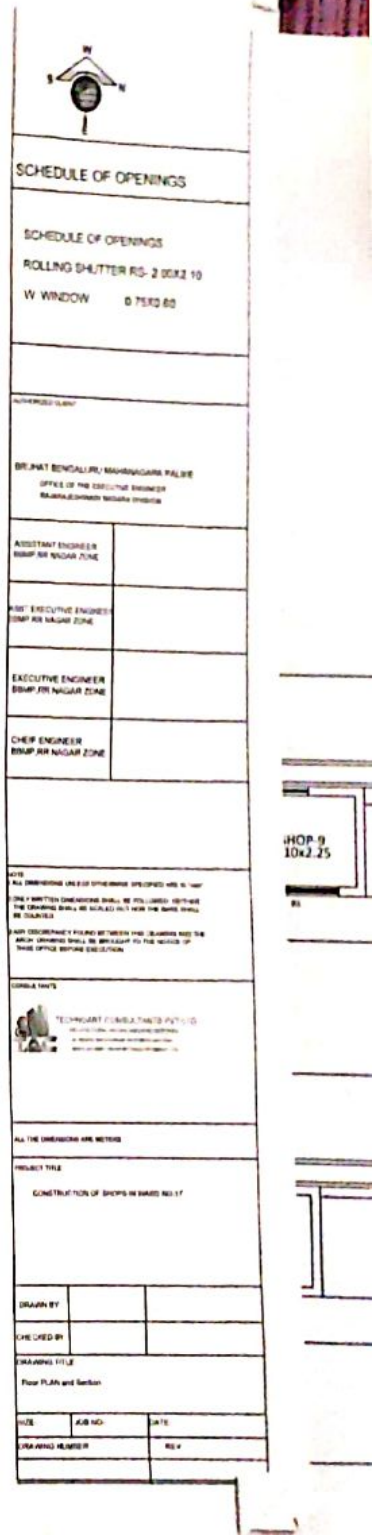

Scanned with CamScanner

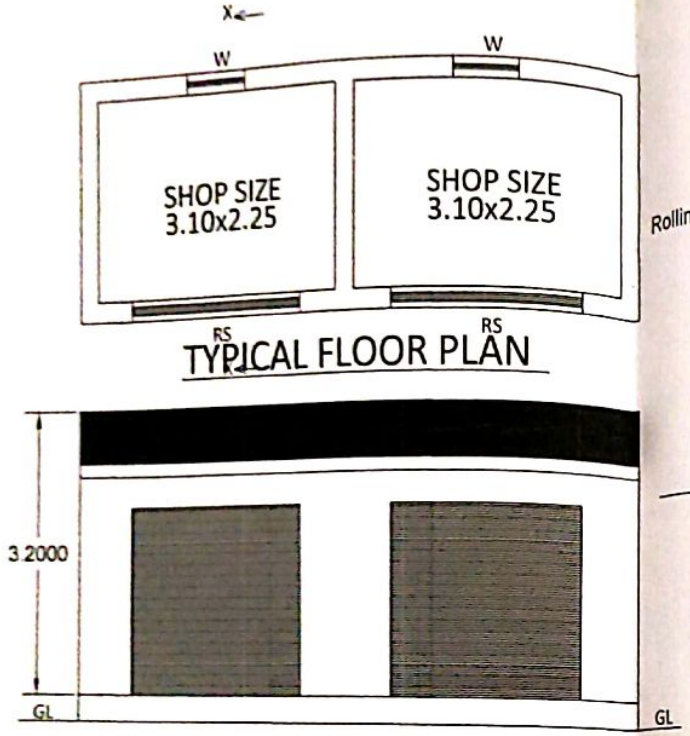

TYPICAL FLOOR PLAN

ELEVATION

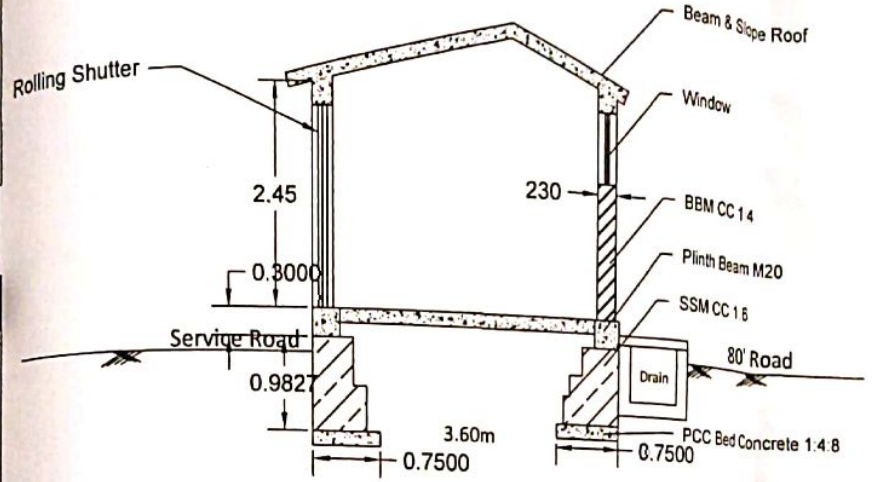

SECTION XX

ಸಹಾಯಕ ಕಾರ್ಯಪಾಲಕ ಅಭಿಯಂತರರು
ಯಶವಂತಪುರ ಉಪ ವಿಭಾಗ
ಬೃಹತ್ ಬೆಂಗಳೂರು ಮಹಾನಗರ ಪಾಲಿಕೆ

SCHEDULE OF OPENINGS

SCHEDULE OF OPENINGS

ROLLING SHUTTER RS- 2.00X2.10

W WINDOW 0.75X0.60

AUTHORISED CLIENT

BRUHAT BENGALURU MAHANAGARA PALIKE
OFFICE OF THE EXECUTIVE ENGINEER
RAJARAJESHWARI NAGARA DIVISION

ASSISTANT ENGINEER BBMP RR NAGAR ZONE	
ASST EXECUTIVE ENGINEER BBMP RR NAGAR ZONE	
EXECUTIVE ENGINEER BBMP RR NAGAR ZONE	
CHEIF ENGINEER BBMP RR NAGAR ZONE	

NOTE
1. ALL DIMENSIONS UNLESS OTHERWISE SPECIFIED ARE IN MM
2. ONLY WRITTEN DIMENSIONS SHALL BE FOLLOWED. NEITHER THE DRAWING SHALL BE SCALED OUT NOR THE BARS SHALL BE QUANTED
3. ANY DISCREPANCY FOUND BETWEEN THIS DRAWING AND THE ARCH. DRAWING SHALL BE BROUGHT TO THE NOTICE OF THIS OFFICE BEFORE EXECUTION

CONSULTANTS

TECHSMART CONSULTANTS PVT. LTD.
No. 8/2/1, 4th Floor, Sri Ramana Residency, Sampige Road, Malleshwaram, Bangalore - 560 003
Ph: 080-23560555 / 23560556 / 23560557
Email: techsmartconsultants@gmail.com

ALL THE DIMENSIONS ARE METERS

PROJECT TITLE

CONSTRUCTION OF SHOPS IN WARD NO-17

DRAWN BY		
CHECKED BY		

DRAWING TITLE

Floor PLAN and Section

SIZE:-	JOB NO:-	DATE:
DRAWING NUMBER		REV

Scanned with CamScanner

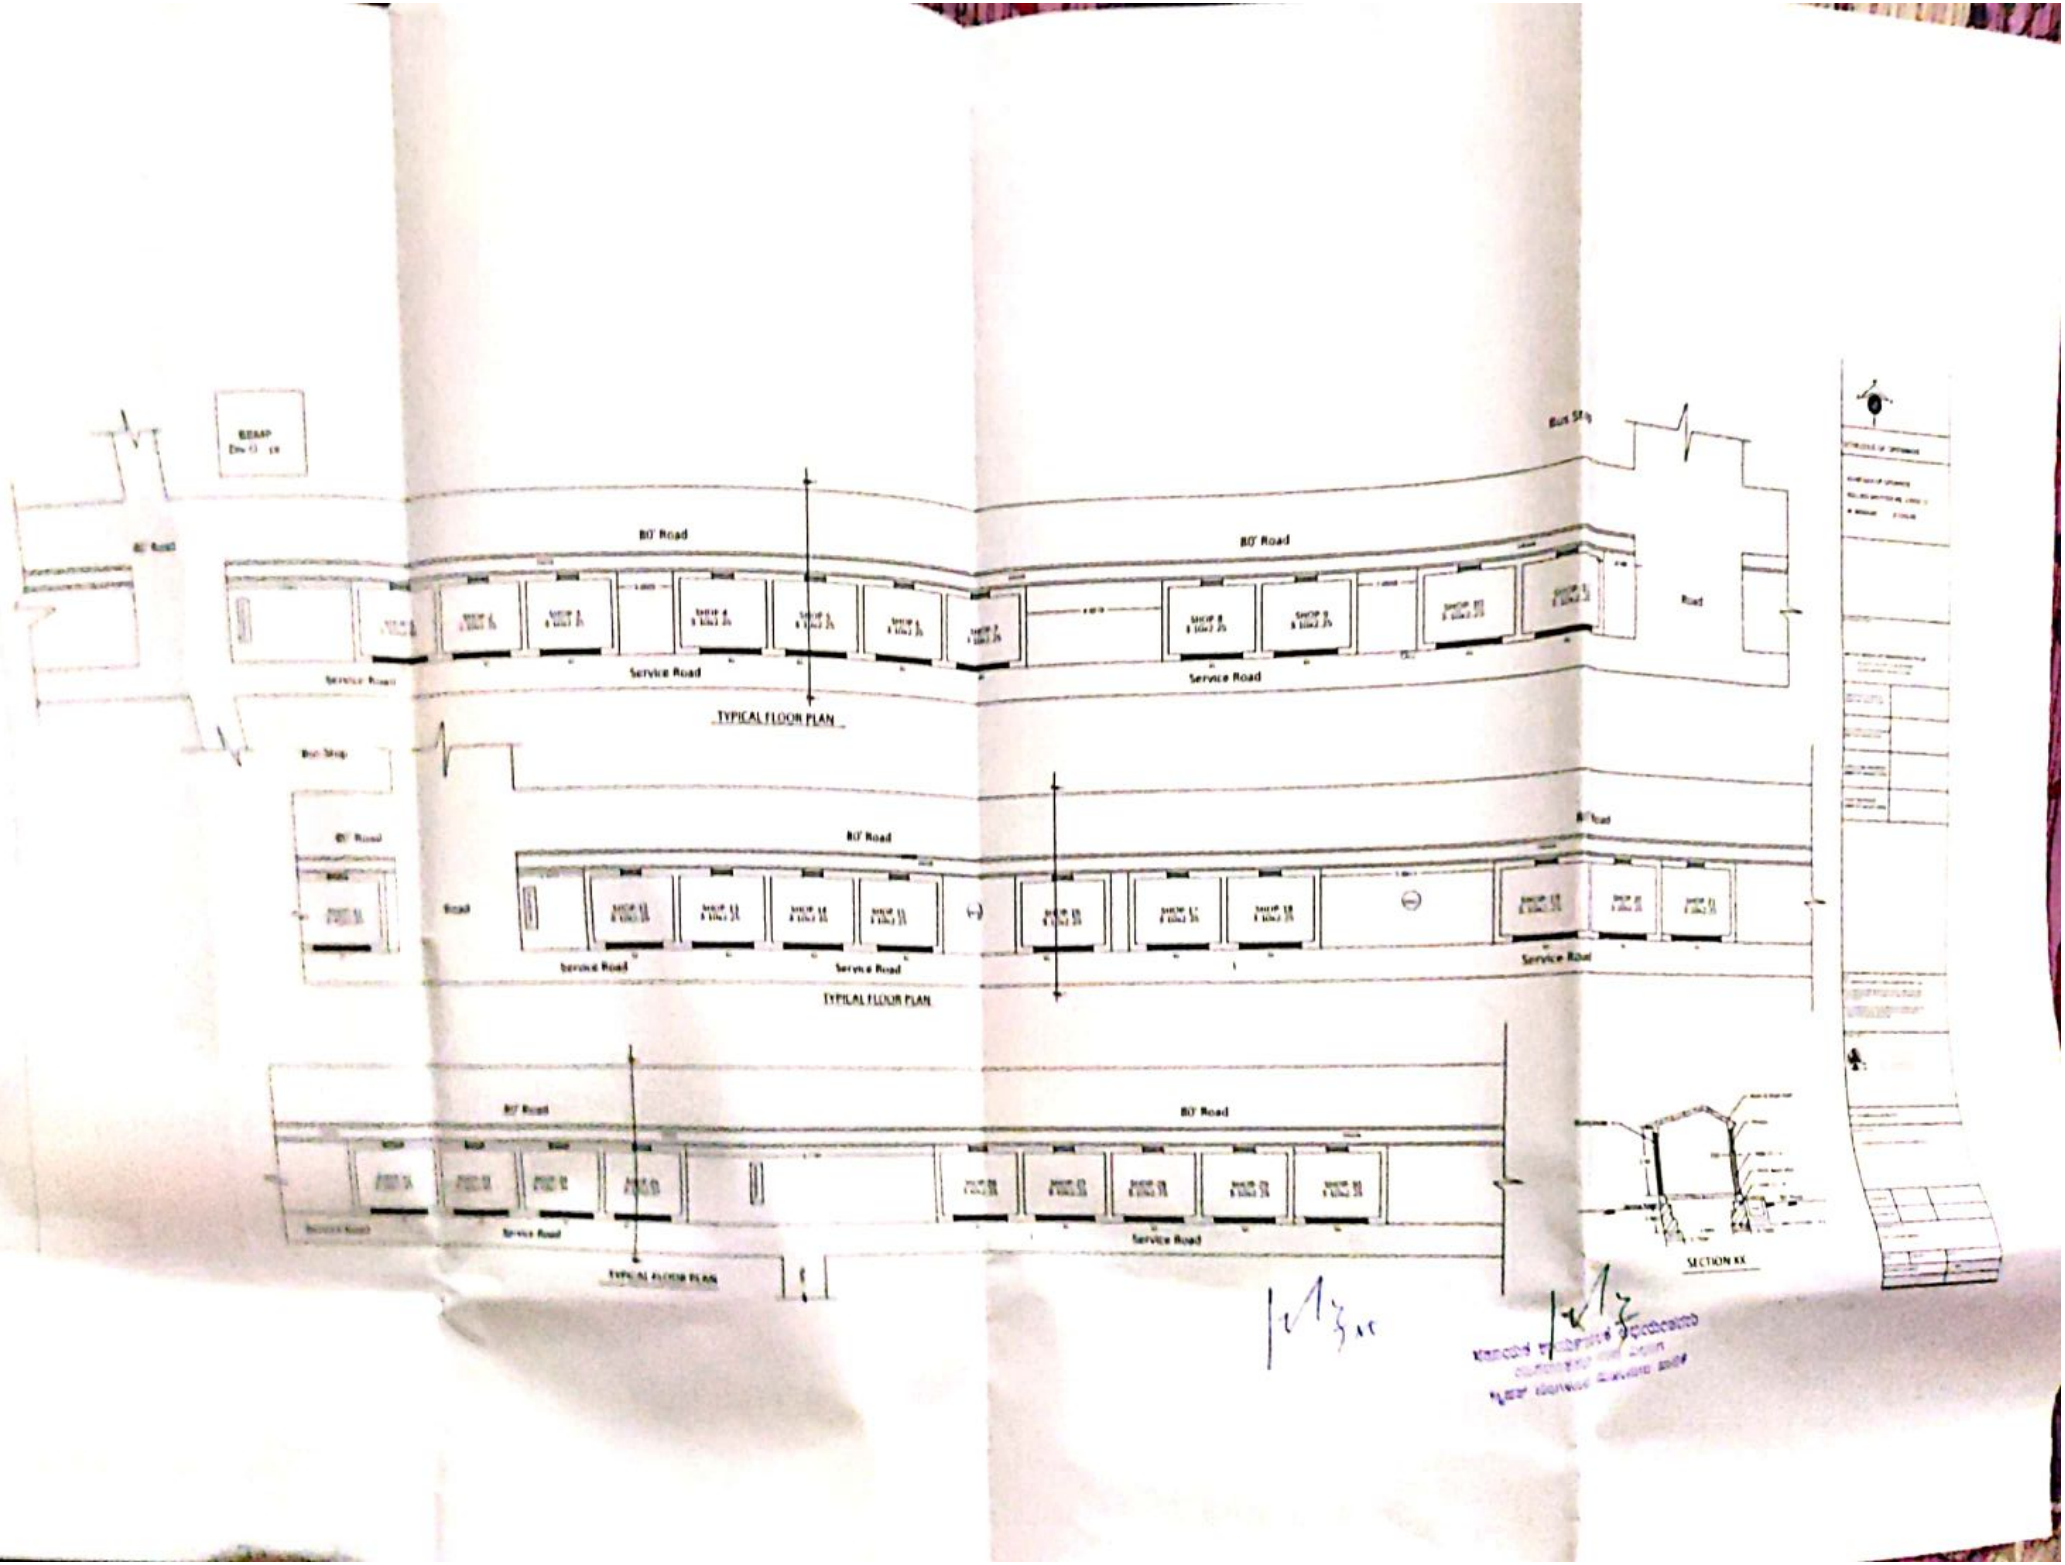

Scanned with CamScanner